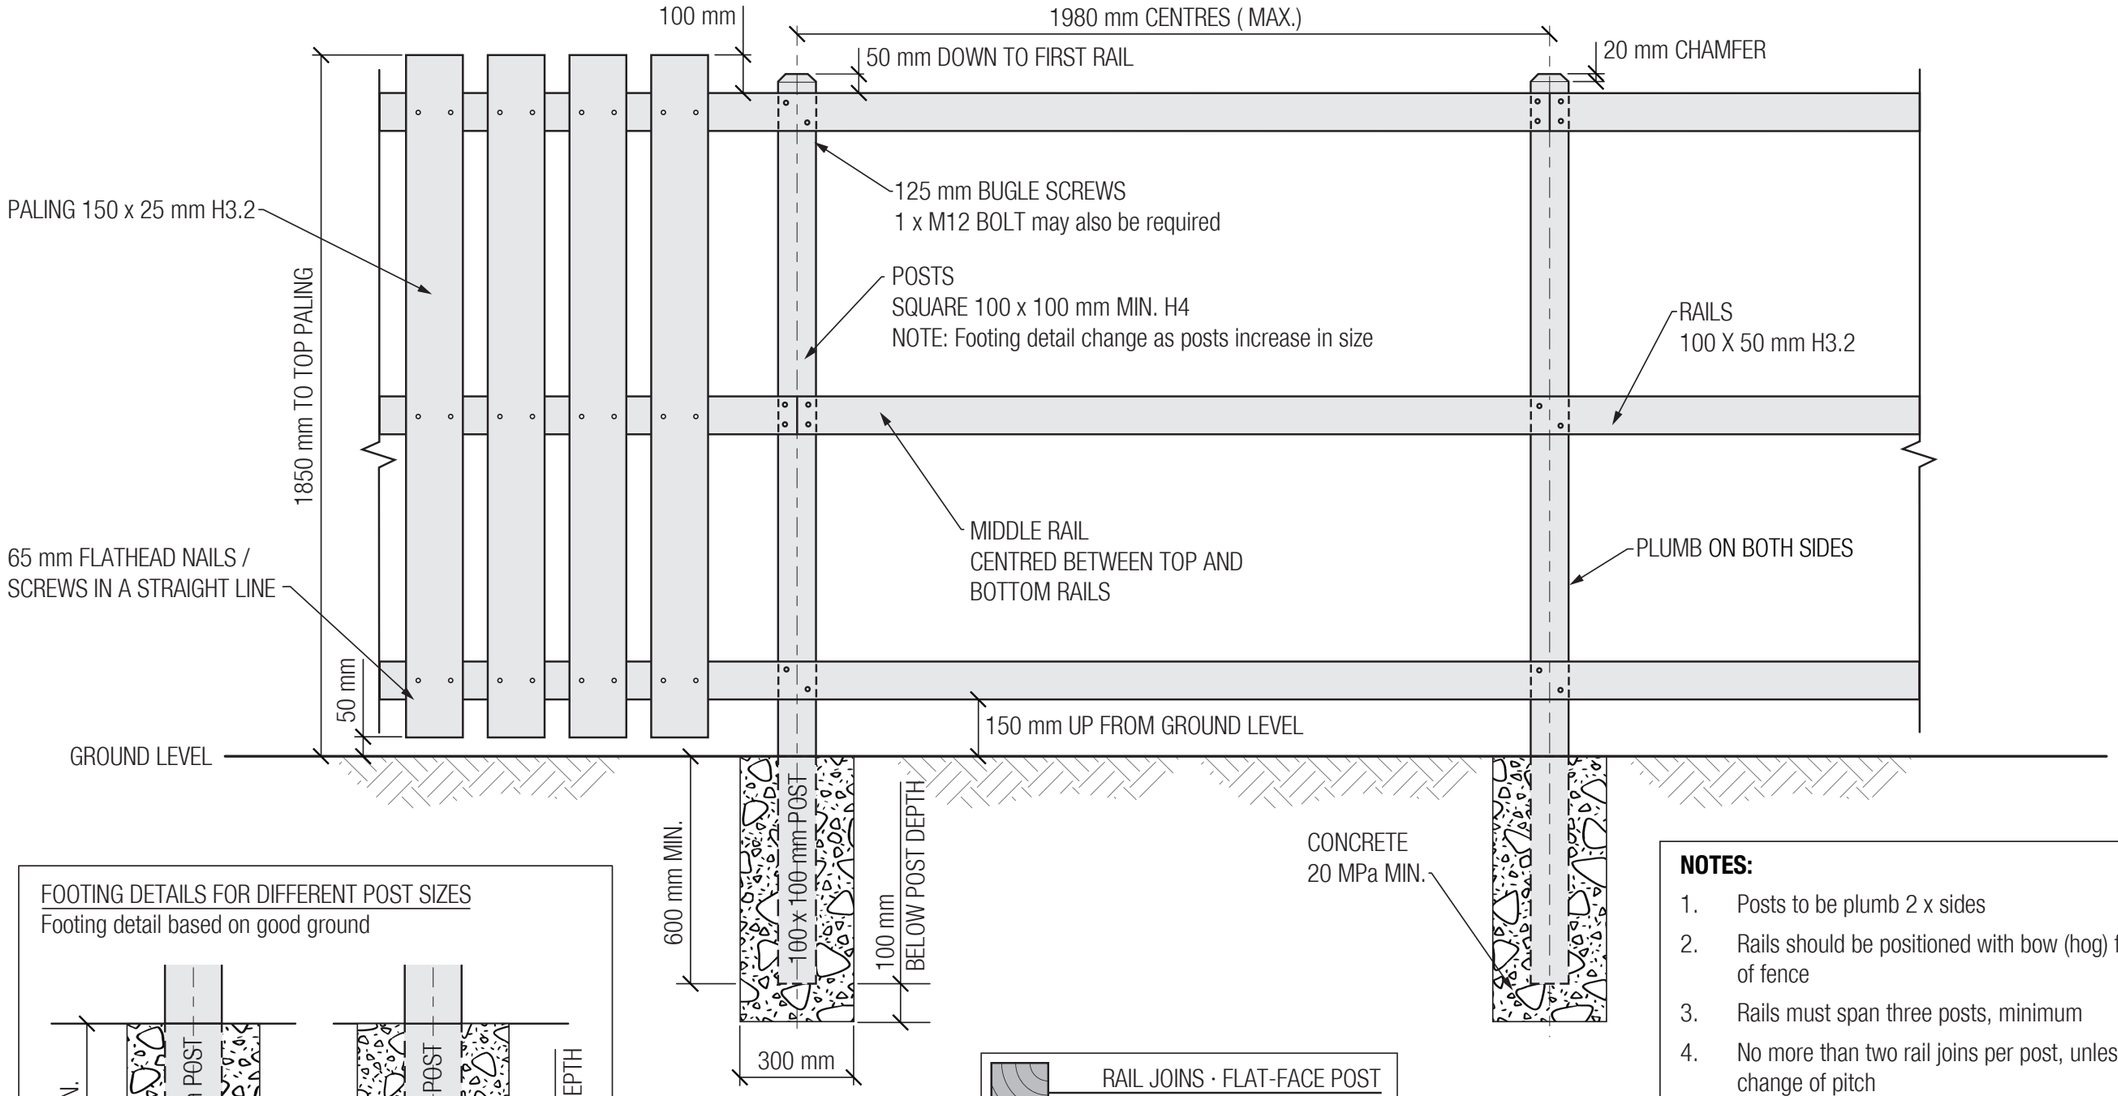

FOOTING DETAILS FOR DIFFERENT POST SIZES

Footing detail based on good ground

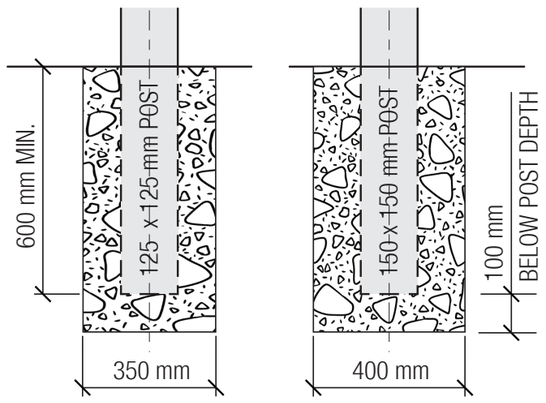

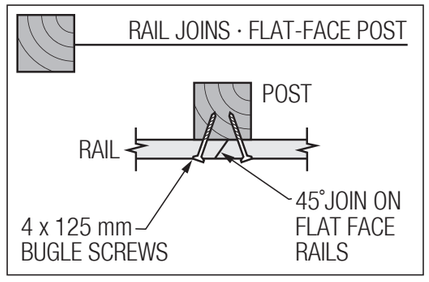

NOTES:

1. Posts to be plumb 2 x sides
2. Rails should be positioned with bow (hog) facing top of fence
3. Rails must span three posts, minimum
4. No more than two rail joins per post, unless there is a change of pitch
5. A timber preserver should be used on timber cuts
6. Palings should not touch the ground
7. Post size is dependant on wind loading
8. A caping rail should be added to increase the rigidity of the fence
9. Palings that are likely to bow due to knots, should not be used

These drawings indicate industry best practice for new fence installations. There may be regional and local variations that are acceptable. Please contact FCANZ for further info.

© Fencing Contractors Association NZ (FCANZ), 2026. All rights reserved. No part of this publication may be reproduced without the permission of the copyright owner

FENCING CONTRACTORS ASSOCIATION NZ ©2026

WWW.FCANZ.ORG.NZ.

TITLE

1800 TIMBER PALING FENCE

INDUSTRY BEST PRACTICE BUILD SPECIFICATIONS

DIMENSIONS	All dimensions are in mm unless otherwise stated
DATE	MARCH 2026
VERSION	TP-011